



T09N-R02W-12_0000_MCS

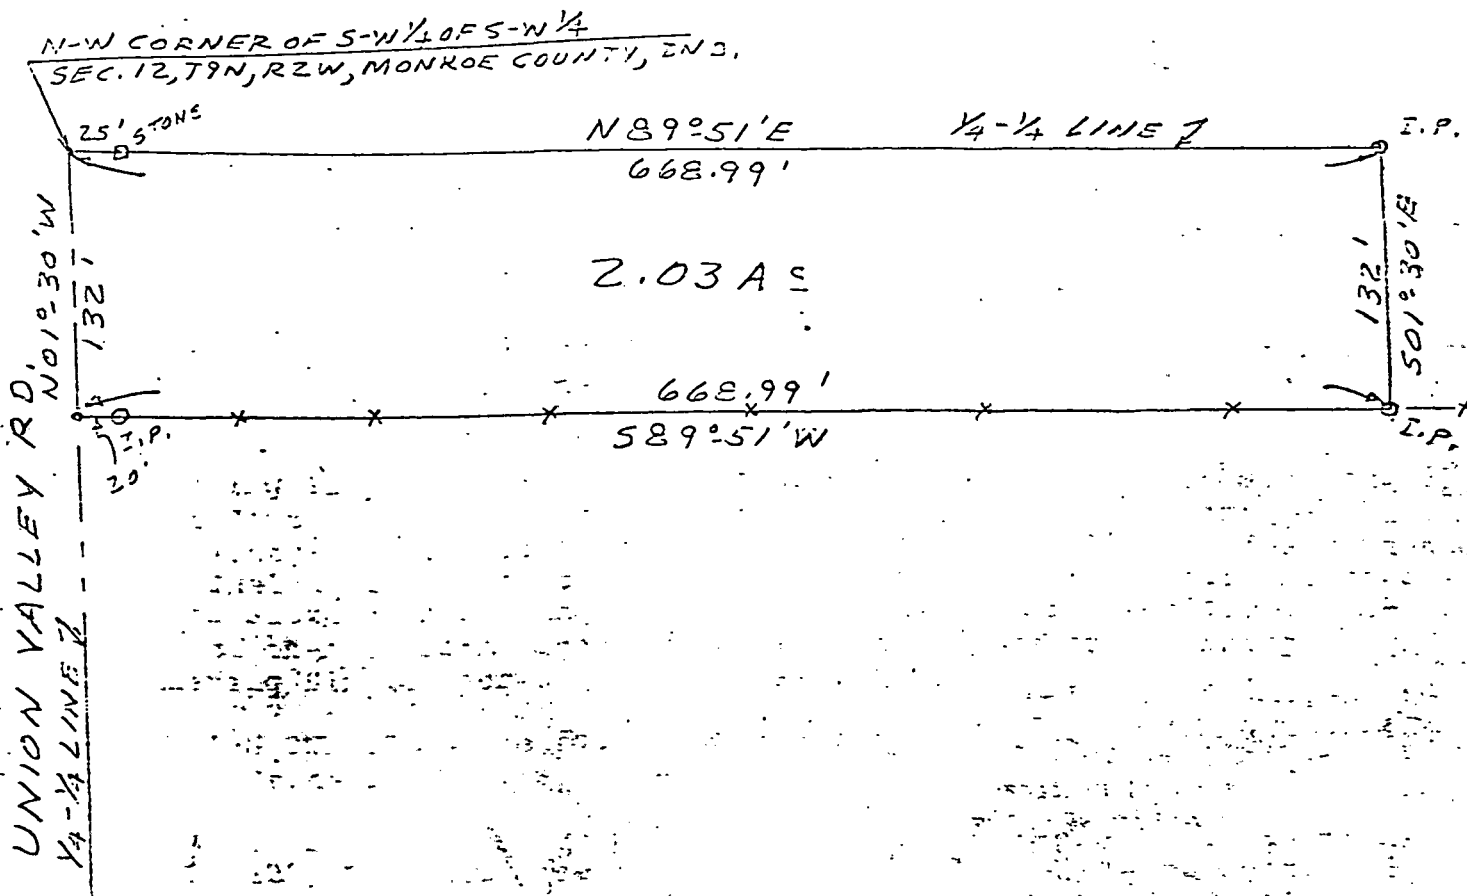

State of Indiana
County of Monroe Ss:

I, Lee Utt, hereby certify that I am a Land Surveyor licensed in compliance with the laws of the State of Indiana; that the above plat and the following description correctly represents a survey completed by me on August 20, 1979; that all monuments shown thereon actually exist; and that their location and type are, to the best of my knowledge, accurately shown.

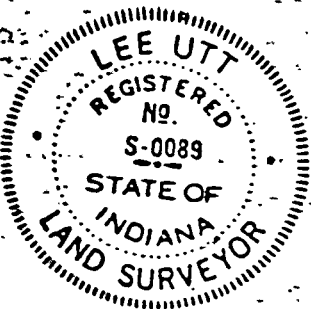

Lee Utt
Lee Utt, R. L. S. # S0089, Indiana
1604 South Henderson St.
Bloomington, Indiana 47401

Legal description:

A part of the Southwest quarter of the Southwest quarter of Section 12, Township 9 North, Range 2 West, Monroe County, Indiana, bounded and described as follows:

Beginning at the Northwest corner of said Southwest quarter of the Southwest quarter; thence from said point of beginning and with the North line of said quarter quarter Section and running North 89°-51' East for 668.99 feet; thence South 01°-30' East for 132 feet; thence South 89°-51' West for 668.99 feet and to the West line of said quarter quarter Section; thence with said West line and running North 01°-30' West for 132 feet and to the point of beginning. Containing 2.03 acres, more or less.

"SCHEDULE B"

FILED

SEP 5 1979

John W. Davis
Auditor Monroe County, Indiana

Richard

EXHIBIT "A"

A part of the Southwest quarter of the Southwest quarter of Section Twelve (12), Township Nine (9) North, Range Two (2) West, bounded and described as follows, to-wit:

Commencing at the Northwest corner of said quarter quarter section; thence East Eighty (80) rods; thence South Twenty (20) rods; thence West Twenty-six (26) rods and Twelve and one-half (12 1/2) feet; thence North Twelve (12) rods; thence West to the West line of said quarter quarter section to a point Eight (8) rods South of the place of beginning, thence North Eight (8) rods to the place of beginning, containing Six (6) acres, more or less.

EXCEPTING THEREFROM the following described real estate in Monroe County, State of Indiana, to-wit:

A part of the Southwest quarter of the Southwest quarter of Section Twelve (12), Township Nine (9) North, Range Two (2) West, described as follows, to-wit: Commencing at the Northeast corner of said quarter quarter section; thence running South Twenty (20) rods; thence West Twenty-four (24) rods; thence North Twenty (20) rods; thence East Twenty-four (24) rods to the place of beginning; containing Three (3) acres, more or less; heretofore deeded by Clarence C. Moore, unmarried, to Lloyd Moore by Warranty Deed dated April 12, 1949, and recorded in the office of the Recorder of Monroe County, Indiana, in Deed Record 106 at page 281.

EXCEPTING THEREFROM, also, the following described real estate in Monroe County, State of Indiana, to-wit:

A part of the Southwest quarter of the Southwest quarter of Section Twelve (12), Township Nine (9) North, Range Two (2) West, described as follows, to-wit: Beginning at a point Twenty-four (24) rods West of the Northeast corner of said quarter quarter section; thence South Twenty (20) rods; thence West Fifty-five and One-half (55 1/2) feet; thence North Sixteen (16) rods; thence West Two Hundred Eight and One half (208 1/2) feet; thence North Eight (8) rods to the North line of said quarter quarter section; thence East Sixteen (16) rods to the place of beginning, containing One (1) acre, more or less; heretofore deeded by Clarence C. Moore and Ruth Moore, husband and wife, to Lloyd Moore by Warranty Deed dated August 1, 1950, and recorded in the office of the Recorder of Monroe County, Indiana, in Deed Record 108 at pages 608 and 609.

THIS DESCRIPTION BEING MORE PARTICULARLY DESCRIBED BY A SURVEY MADE BY Lee Utt, R.L.S. #S0089, Indiana, 1604 South Henderson Street, Bloomington, Indiana, 47401, and marked Schedule B.

FILED

SEP 5 1979

John W. Davis
Auditor Monroe County, Indiana


RI CO Surveying & Mapping

Edmund O. Farkas, Registered Land Surveyor

West Temperature
P.O. Box 96
Ellettsville, Indiana 47429
Phone: 812-876-2305



SCALE: 1" = 400'

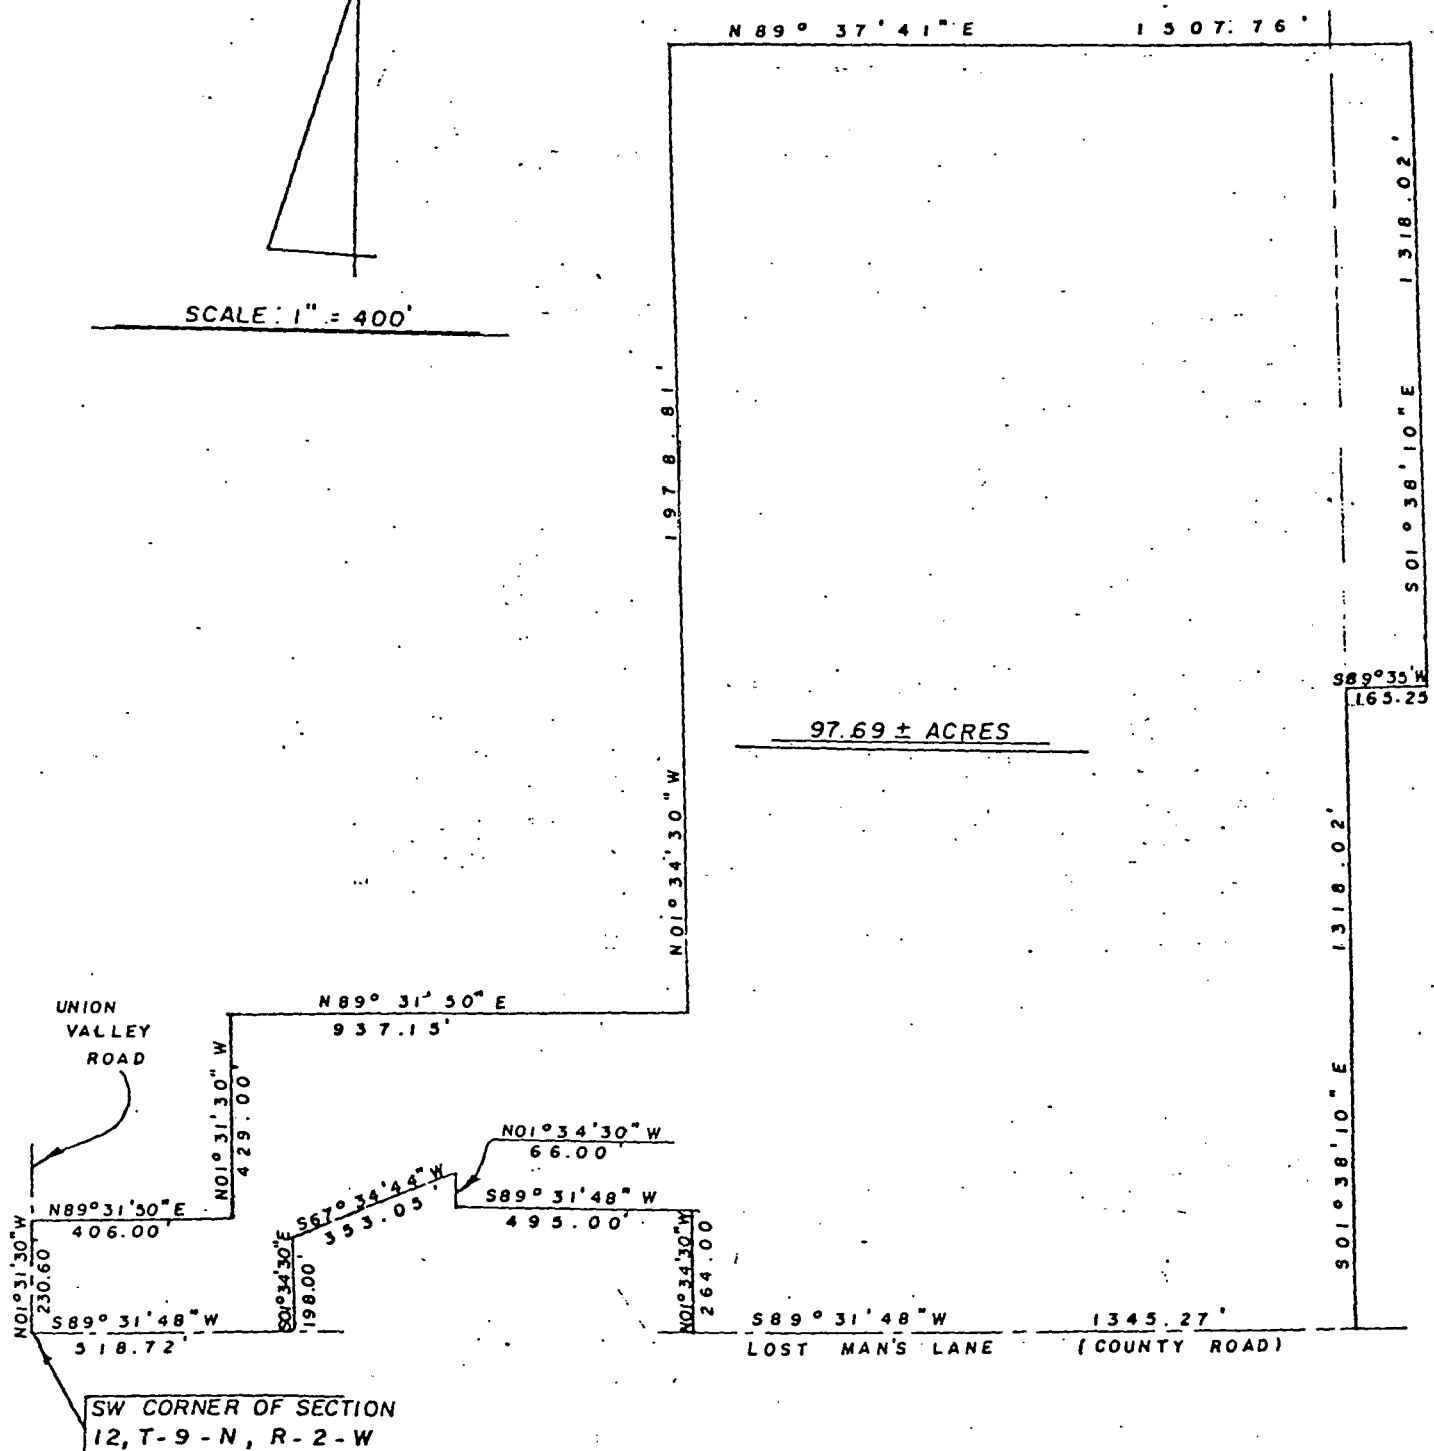

I, Edmund O. Farkas hereby certify that I am a Registered Land Surveyor, licensed in compliance with the Laws of the State of Indiana; that this plat and the enclosed description correctly represent a land survey completed under my supervision on May 7, 1979; that all the monuments shown thereon actually exist and that their location and type are to the best of my knowledge accurately shown.



W A R R A N T Y D E E D

This indenture witnesseth that JESSE F. GILL, the Executor of the Estate of Goldie A. Gill, Deceased, of Marion County in the State of Indiana, conveys and warrants to CHARLES L. WRIGHT and DAVID N. CHAUDION, as tenants in common, of Monroe County in the State of Indiana, for and in consideration of One Dollar (\$1.00) and other valuable consideration, the receipt whereof is hereby acknowledged, the following real estate in Monroe County in the State of Indiana, to-wit:

A part of the Southwest Quarter and a part of the Northwest Quarter of the Southeast Quarter of Section Twelve (12), Township Nine (9) North, Range Two (2) West, Monroe County, Indiana, and more particularly described as follows:

Beginning at the Southwest Corner of said Section, thence along the West line of said Section and along the County Road (presently referred to as Union Valley Road) North One (01) degree, Thirty-one (31) minutes and Thirty (30) seconds West Two Hundred Thirty and Sixty Hundredths (230.60) feet, thence leaving said West line and said County Road North Eighty-nine (89) degrees, Thirty-one (31) minutes and Fifty (50) seconds East Four Hundred Six (406.0) feet, thence North One (01) degree, Thirty-one (31) minutes and Thirty (30) seconds West Four Hundred Twenty-nine (429.0) feet to the North line of the South half of the Southwest Quarter of the Southwest Quarter of said Section, thence along said North line North Eighty-nine (89) degrees, Thirty-one (31) minutes and Fifty (50) seconds East Nine Hundred Thirty-seven and Fifteen Hundredths (937.15) feet to the East line of the Southwest Quarter of the Southwest Quarter of said Section, thence along said East line and along the East line of the Northwest Quarter of the Southwest Quarter of said Section North One (01) degree, Thirty-four (34) minutes and Thirty (30) seconds West One Thousand Nine Hundred Seventy-eight and Eighty-one Hundredths (1,978.81) feet to the North line of the Southwest Quarter of said Section, thence along said North line and along the South line of a subdivision (presently referred to as Ethan's Glen), and along the North line of the Southeast Quarter of said Section North Eighty-nine (89) degree, Thirty-seven (37) minutes and Forty-one (41) seconds East One Thousand Five Hundred Seven and Seventy-six Hundredths (1,507.76) feet, thence leaving said line South One (01) degree, Thirty-eight (38) minutes and Ten (10) seconds East One Thousand Three Hundred Eighteen and Two Hundredths (1,318.02) feet to the South line of the Northwest Quarter of the Southeast Quarter of said Section, thence along said South line South Eighty-nine (89) degrees and Thirty-five (35) minutes West One Hundred Sixty-five and Twenty-five Hundredths (165.25) feet to the West line of the Southwest Quarter of said Section, thence leaving said South line and along said West line South One (01) degree, Thirty-eight (38) minutes and Ten (10) seconds East One Thousand Three Hundred Eighteen and Two Hundredths (1,318.02) feet to the South line of

This instrument prepared by C. Thomas Spencer, Attorney at Law, 407 North Walnut Street, Bloomington, Indiana 47401.

~~FRI~~ CO Surveying & Mapping

Edmund O. Forkas, Registered Land Surveyor

103 West Temperance
P.O. Box 96
Ellettsville, Indiana 47429
Phone: 812-876-2305

DESCRIPTION:

A part of the Southwest Quarter and a part of the Northwest Quarter of the Southeast Quarter of Section Twelve (12), Township Nine (9) North, Range Two (2) West, Monroe County, Indiana, and more particularly described as follows:

Beginning at the Southwest Corner of said Section, thence along the West Line of said Section and along the County Road (presently referred to as Union Valley Road) North One (01) Degree, Thirty-one (31) Minutes and Thirty (30) Seconds West 230.60 feet, thence leaving said West Line and said County Road North Eighty-nine (89) Degrees, Thirty-one (31) Minutes and Fifty (50) Seconds East 406.00 feet, thence North One (01) Degree, Thirty-one (31) Minutes and Thirty (30) Seconds West 429.00 feet to the North Line of the South Half of the Southwest Quarter of the Southwest Quarter of said Section, thence along said North Line North Eighty-nine (89) Degrees, Thirty-one (31) Minutes and Fifty (50) Seconds East 937.15 feet to the East Line of the Southwest Quarter of the Southwest Quarter of said Section, thence along said East Line and along the East Line of the Northwest Quarter of the Southwest Quarter of said Section North One (01) Degree, Thirty-four (34) Minutes and Thirty (30) Seconds West 1978.81 feet to the North Line of the Southwest Quarter of said Section, thence along said North Line and along the South Line of a Subdivision (presently referred to as Ethan's Glen), and along the North Line of the Southeast Quarter of said Section North Eighty-nine (89) Degrees, Thirty-seven (37) Minutes and Forty-one (41) Seconds East 1507.76 feet, thence leaving said Line South One (01) Degree, Thirty-eight (38) Minutes and Ten (10) Seconds East 1318.02 feet to the South Line of the Northwest Quarter of the Southeast Quarter of said Section, thence along said South Line South Eighty-nine (89) Degrees and Thirty-five (35) Minutes West 165.25 feet to the West Line of the Southwest Quarter of said Section, thence leaving said South Line and along said West Line South One (01) Degree, Thirty-eight (38) Minutes and Ten (10) Seconds East 1318.02 feet to the South Line of said Section and to a County Road (presently referred to as Lost Man's Lane), thence leaving said West Line and along said South Line and said County Road South Eighty-nine (89) Degrees, Thirty-one (31) Minutes and Forty-eight (48) Seconds West 1345.27 feet to the East Line of the Southwest Quarter of the Southwest Quarter of said Section, thence leaving said South Line and said County Road North One (01) Degree, Thirty-four (34) Minutes and Thirty (30) Seconds West along said East Line 264.00 feet, thence leaving said East Line South Eighty-nine (89) Degrees, Thirty-one (31) Minutes and Forty-eight (48) Seconds West 495.00 feet, thence North One (01) Degree, Thirty-four (34) Minutes and Thirty (30) Seconds West 66.00 feet, thence South Sixty-seven (67) Degrees, Thirty-four (34) Minutes and Forty-four (44) Seconds West 353.05 feet, thence South One (01) Degree, Thirty-four (34) Minutes and Thirty (30) Seconds East 198.00 feet to the aforementioned South Section Line and County Road, thence along said South Line and said County Road South Eighty-nine (89) Degrees, Thirty-one (31) Minutes and Forty-eight (48) Seconds West 518.72 feet to the place of beginning.

Containing 97.69 acres, more or less.



6/11 to Wright + Chaudion
Richland Township

TRI CO SURVEYING & MAPPING


Edmund O. Farkas
Registered Land Surveyor

(812) 876-2305

103 West Temperance

P. O. Box 96
Ellettsville, Indiana 47429

SCALE: 1" = 100'

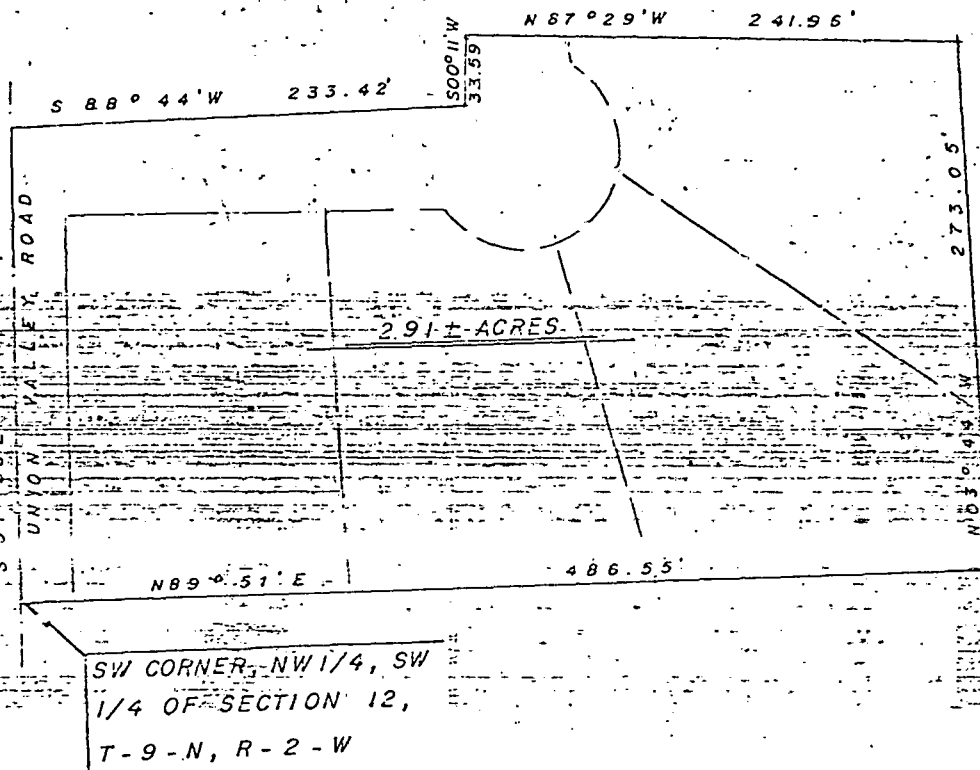

A part of the Northwest Quarter of the Southwest Quarter of Section Twelve (12), Township Nine (9) North, Range Two (2) West, Monroe County, Indiana, and more particularly described as follows:

Beginning at the Southwest Corner of said Quarter Quarter Section, thence North Eighty-nine (89) Degrees and Fifty-one (51) Minutes East 486.55 feet along the South Line of said Quarter Quarter Section, thence leaving said South Line North Three (03) Degrees and Forty-four (44) Minutes West 273.05 feet, thence North Eighty-seven (87) Degrees and Twenty-nine (29) Minutes West 241.96 feet, thence South Zero (00) Degrees and Eleven (11) Minutes West 33.59 feet, thence South Eighty-eight (88) Degrees and Forty-four (44) Minutes West 233.42 feet to the West Line of said Quarter Quarter Section and to Union Valley Road, thence along said West Line and said Road South One (01) Degree and Thirty (30) Minutes East 245.71 feet to the place of beginning.

Containing 2.91 acres, more or less.

FILED

NOV 2 1978

John W. Davis
Auditor Monroe County, Indiana

Edmund O. Farkas
Registered Land Surveyor
Ind. Reg. No. S0116

TRI CO SURVEYING & MAPPING


Edmund O. Farkas
Registered Land Surveyor

(812) 876-2305
103 West Temperance

P. O. Box 96
Ellettsville, Indiana 47429

SCALE: 1"=100'

P.O.B.: S61°32'E, 1573.50' from
NW Corner of E. 1/2 of NW
1/4 of Sec. 12, T-9-N, R-2-W

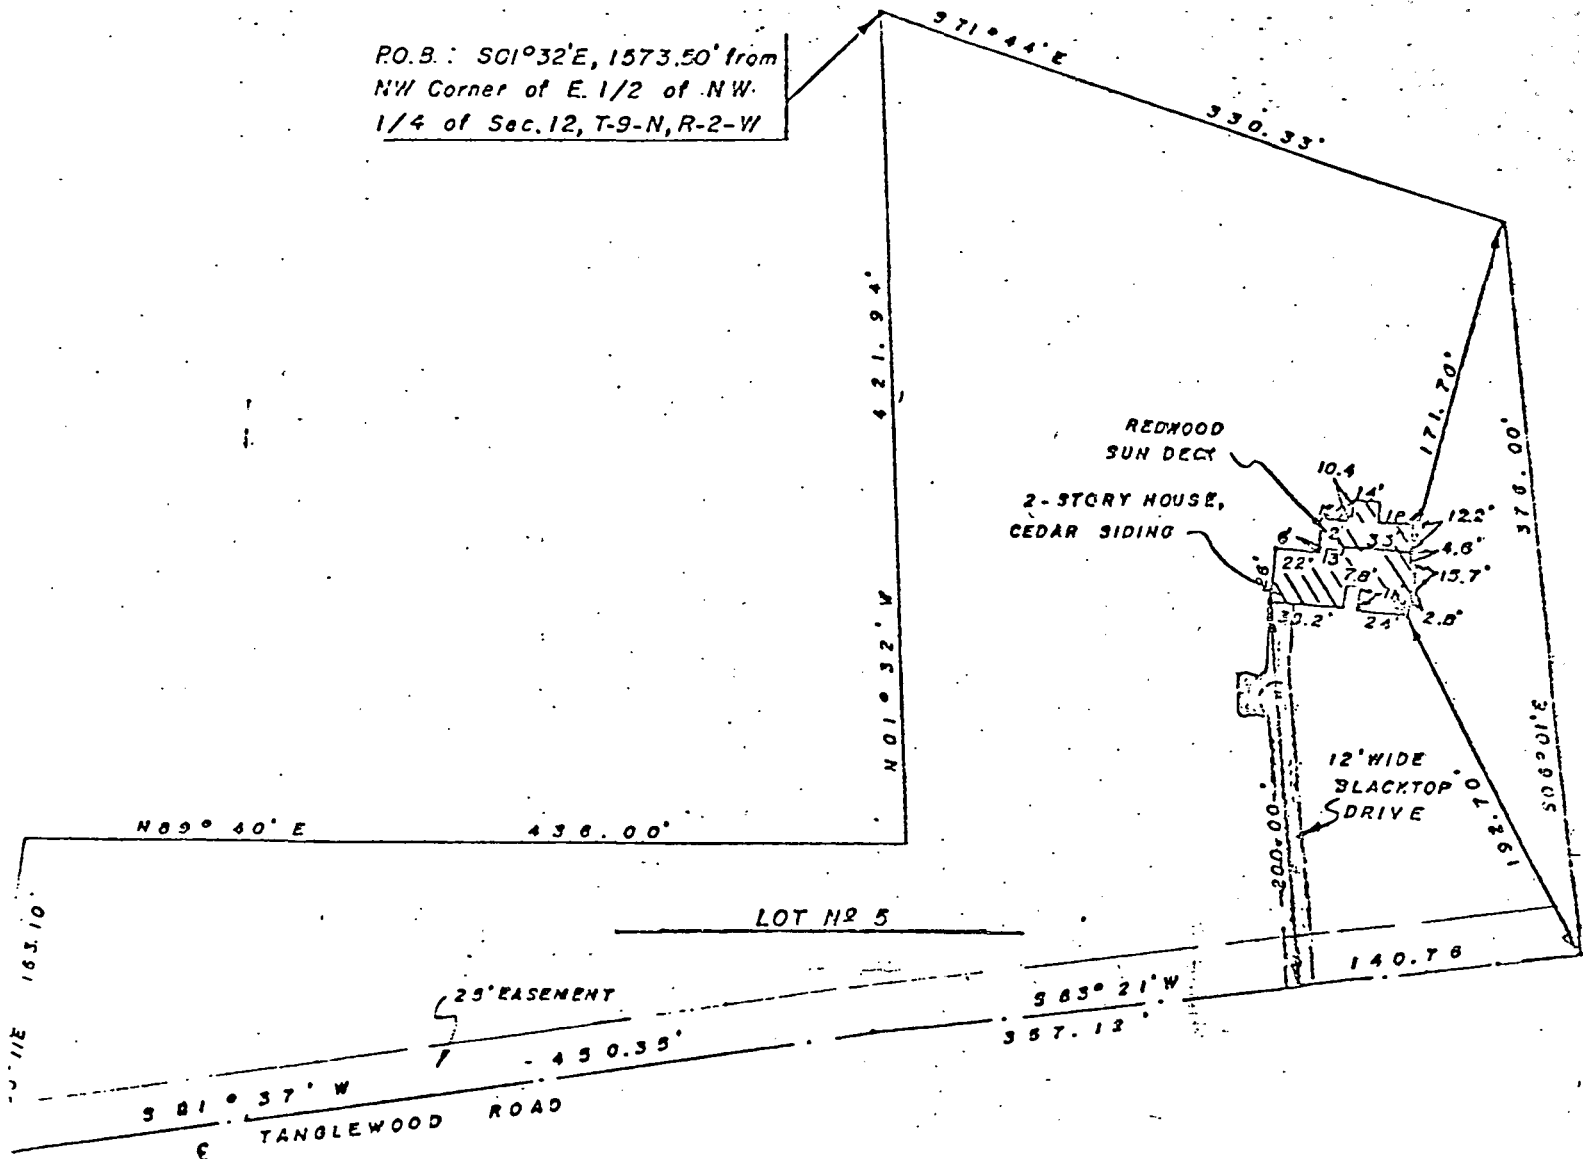

I, Edmund O. Farkas hereby certify that I am a Registered Land Surveyor, licensed in compliance with the Laws of the State of Indiana; that the above plat and enclosed description correctly represent an improvement survey completed under my supervision on November 16, 1978; that all the improvements upon said surveyed property do not encroach upon adjacent properties, nor are there any encroachments upon said surveyed property by adjacent properties.

Edmund O. Farkas
Registered Land Surveyor
Ind. Reg. No. SC114

"EXHIBIT A"
(Page 2 of 2)

TRI CO SURVEYING & MAPPING

Edmund O. Farkas
Registered Land Surveyor

(812) 876-2305

P. O. Box 96
Ellettsville, Indiana 47429

Description: Tract #5

A Part of the South Half of the Northwest Quarter of Section Twelve (12), Township Nine (9) North, Range Two (2) West, Monroe County Indiana, and more particularly described as follows:

Beginning South One (01) Degrees and Thirty-Two (32) Minutes East 1573.50 feet from the Northwest corner of the East Half of Said Northwest Quarter and on the West line of Said East Half, thence South Seventy-One (71) Degrees and Forty-Four (44) Minutes East 330.33 feet, thence South Six (06) Degrees and One (01) Minutes East 376.00 feet to the centerline of the Tanglewood Road, thence on the Said centerline South Eighty-Three (83) Degrees and Twenty-One (21) Minutes West 357.12 feet, thence on the Said centerline South Eighty-One (81) Degrees and Thirty-Seven (37) Minutes West 450.35 feet, thence leaving the Said centerline North Eight (08) Degrees and Eleven (11) Minutes East 163.10 feet, thence North Eighty-Nine (89) Degrees and Forty (40) Minutes East 436.00 feet and to the West line of Said East Half, thence on the Said West line North One-(01) Degrees and Thirty-Two (32) Minutes West 421.94 feet to the place of beginning.

Containing 4.63 acres, more or less.

Subject to a Twenty-Five (25) foot wide Road and Utility Easement on the entire South side of the above described property, also a Fifty (50) foot wide Road and Utility Easement as recorded in Deed Book _____ Page _____ in the Monroe County Records Office.

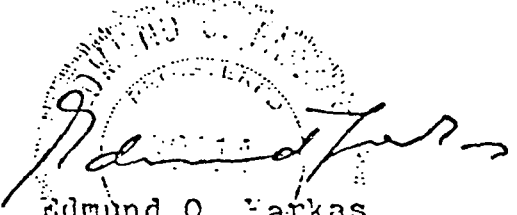

Edmund O. Farkas
Registered Land Surveyor
Ind. Reg. No. 50114

EXHIBIT "A"


(Page 1 of 2)

TRI CO SURVEYING & MAPPING

Edmund O. Farkas
Registered Land Surveyor

(812) 876-2305

P. O. Box 96
Ellettsville, Indiana 47429

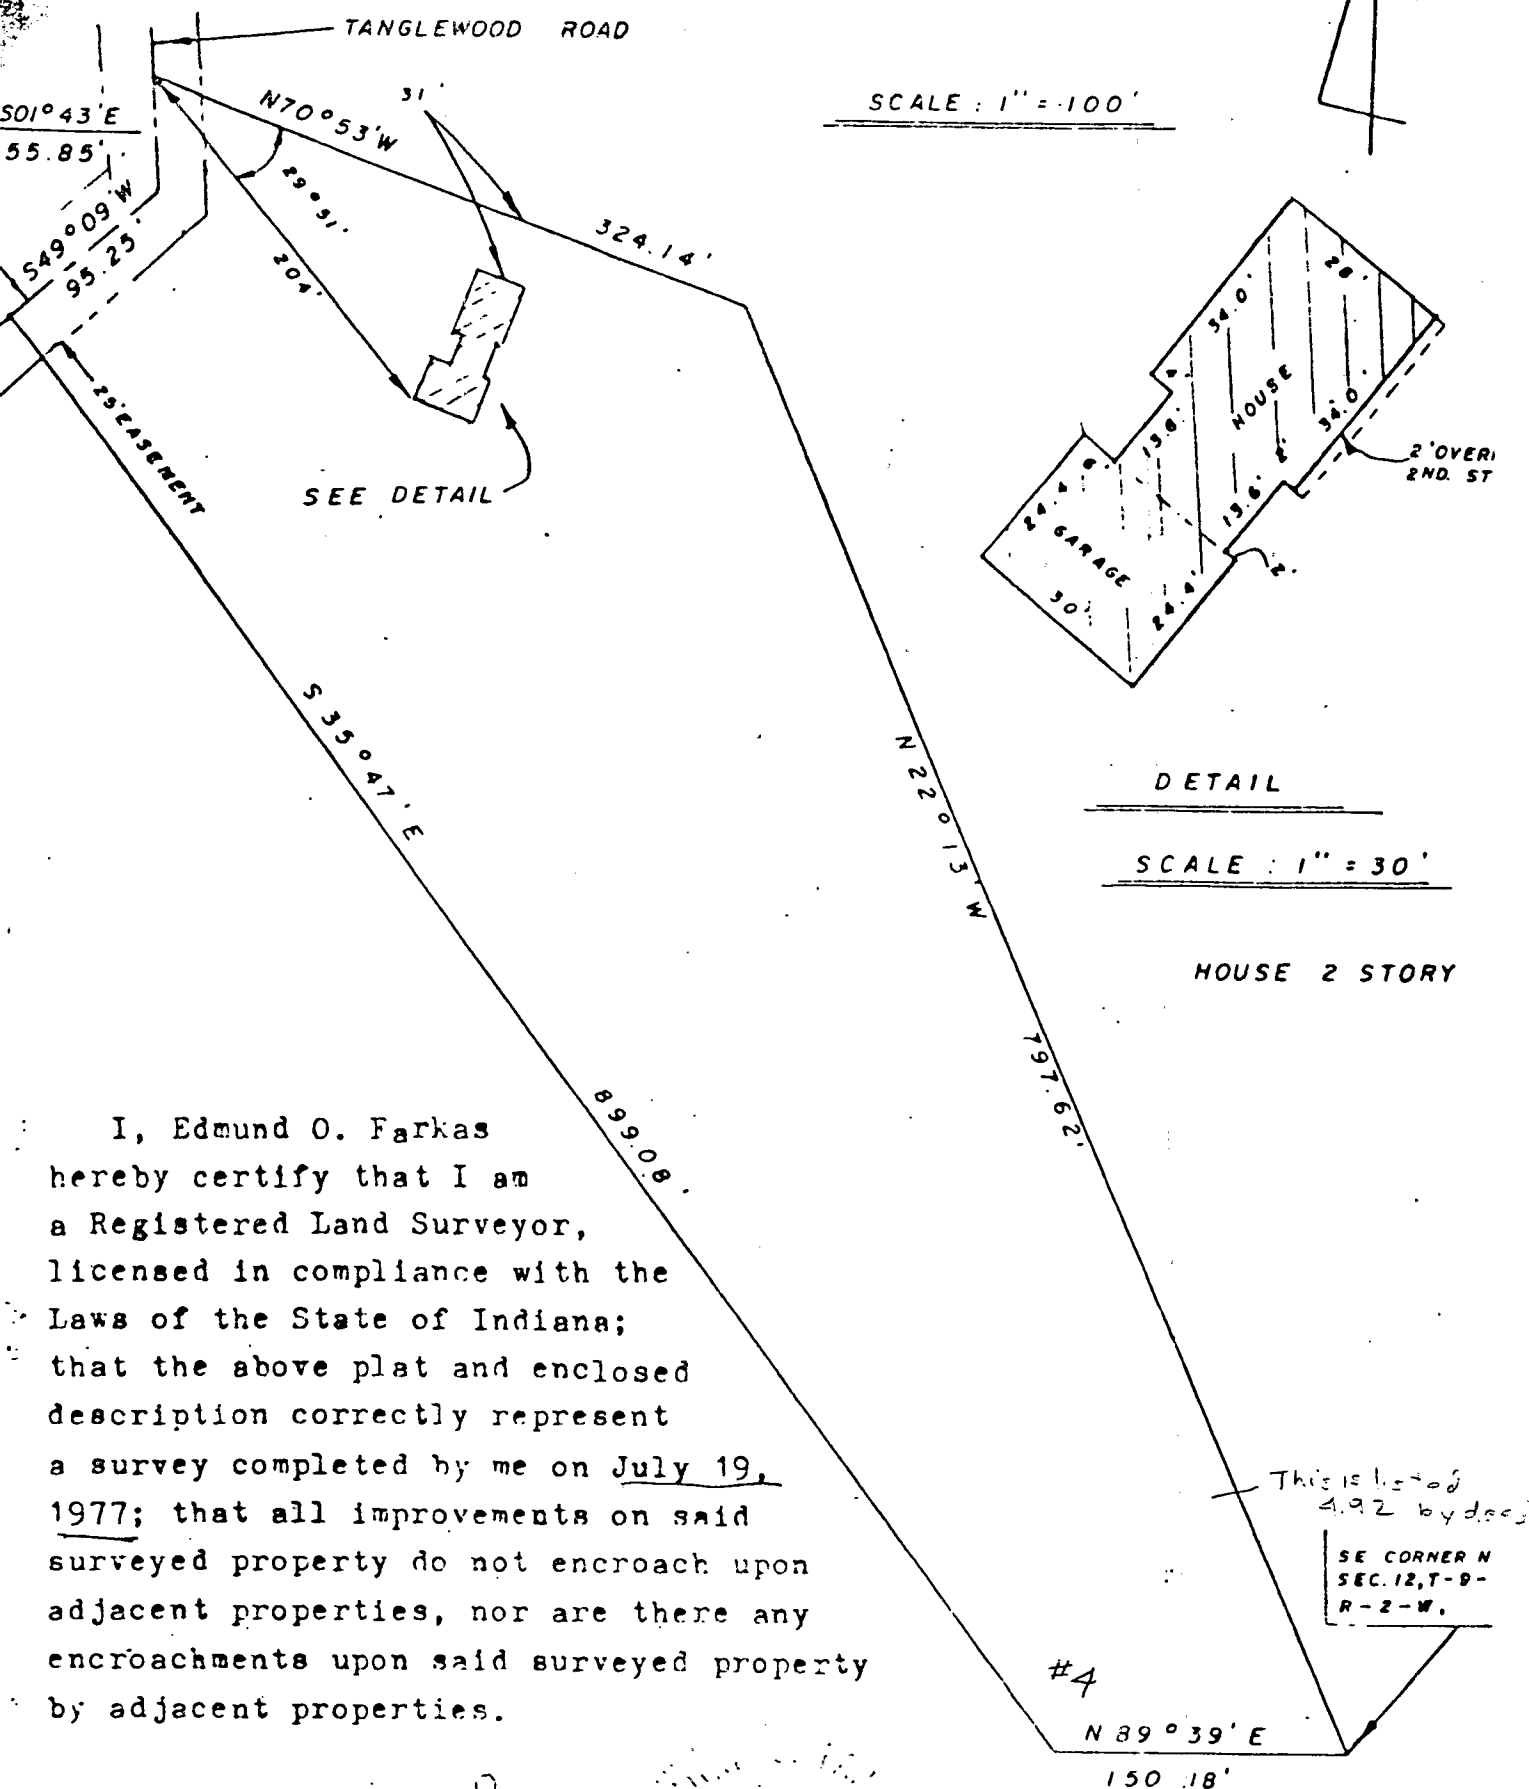

I, Edmund O. Farkas
hereby certify that I am
a Registered Land Surveyor,
licensed in compliance with the
Laws of the State of Indiana;
that the above plat and enclosed
description correctly represent
a survey completed by me on July 19,
1977; that all improvements on said
surveyed property do not encroach upon
adjacent properties, nor are there any
encroachments upon said surveyed property
by adjacent properties.

Edmund O. Farkas
Registered Land Surveyor
Ind. Reg. No. 250114


FILED
AUG 11 1977

John W. Davis
Auditor Monroe County, Indiana

TRI CO Surveying & Mapping

Edmund O. Farkas, Registered Land Surveyor

103 West Temperance
P.O. Box 96
Ellettsville, Indiana 47429
Phone: 812-876-2305

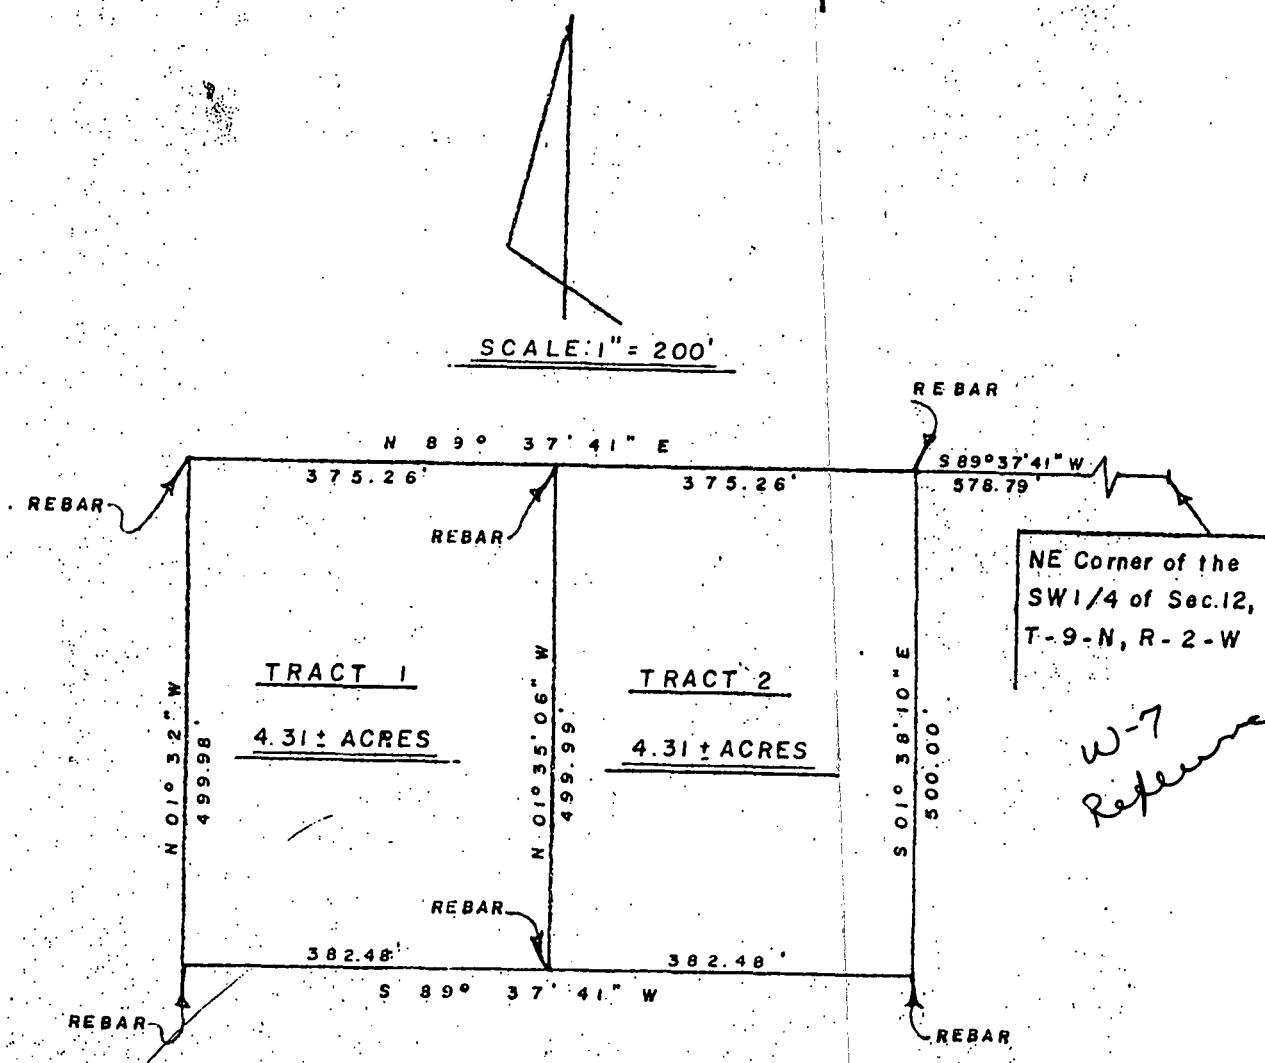


I, Edmund O. Farkas hereby certify that I am a Registered Land Surveyor, licensed in compliance with the Laws of the State of Indiana; that this plat and the following description correctly represent a land survey completed under my supervision on September 30, 1981; that all monuments shown thereon actually exist and that their location and type are to the best of my knowledge accurately shown.



TRI CO Surveying & Mapping

Edmund O. Farkas, Registered Land Surveyor

103 West Temperance
P.O. Box 96
Ellettsville, Indiana 47429
Phone: 812-876-2305

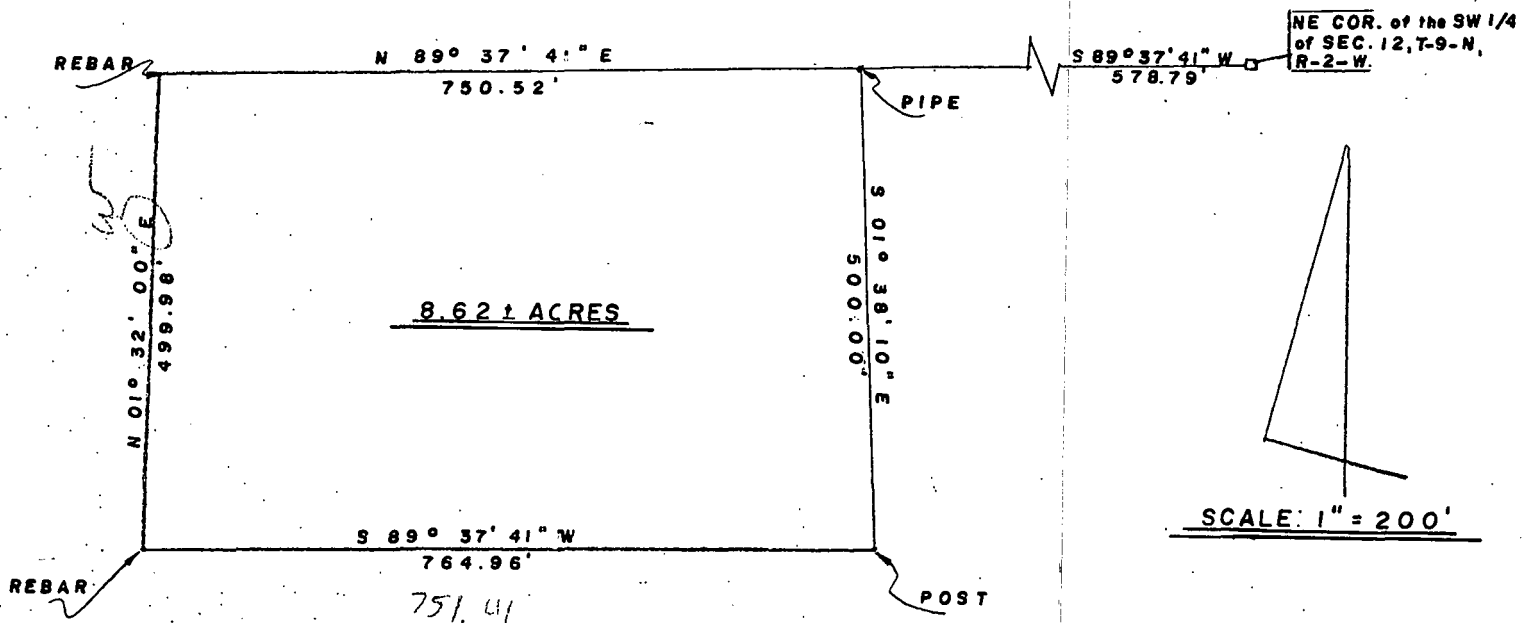


I, Edmund O. Farkas hereby certify that I am a Registered Land Surveyor licensed in compliance with the Laws of the State of Indiana; that this plat and the following description correctly represent a land survey completed under my supervision on June 24, 1981; that all monuments shown thereon actually exist and that their location and type are to the best of my knowledge accurately shown.

Edmund O. Farkas
Registered Land Surveyor
Ind. Reg. No. S0114

A part of the Southwest Quarter of Section Twelve (12), Township Nine (9) North, Range Two (2) West, Monroe County, Indiana, and more particularly described as follows:

Beginning at the Northeast corner of said Quarter Section; thence South Eighty-nine (89) Degrees Thirty-seven (37) Minutes Forty-one (41) Seconds West 578.79 feet along the North line of said Quarter Section to the true point of beginning; thence leaving said North line South One (01) Degree Thirty-eight (38) Minutes Ten (10) Seconds East 500.00 feet; thence South Eighty-nine (89) Degrees Thirty-seven (37) Minutes Forty-one (41) Seconds West 764.96 feet; thence North One (01) Degree Thirty-two (32) Minutes Zero (00) Seconds East 499.98 feet to the North line of said Quarter Section; thence along said North line North Eighty-nine (89) Degrees Thirty-seven (37) Minutes Forty-one (41) Seconds East 750.52 feet to the point of beginning.

Containing 8.62 acres, more or less.

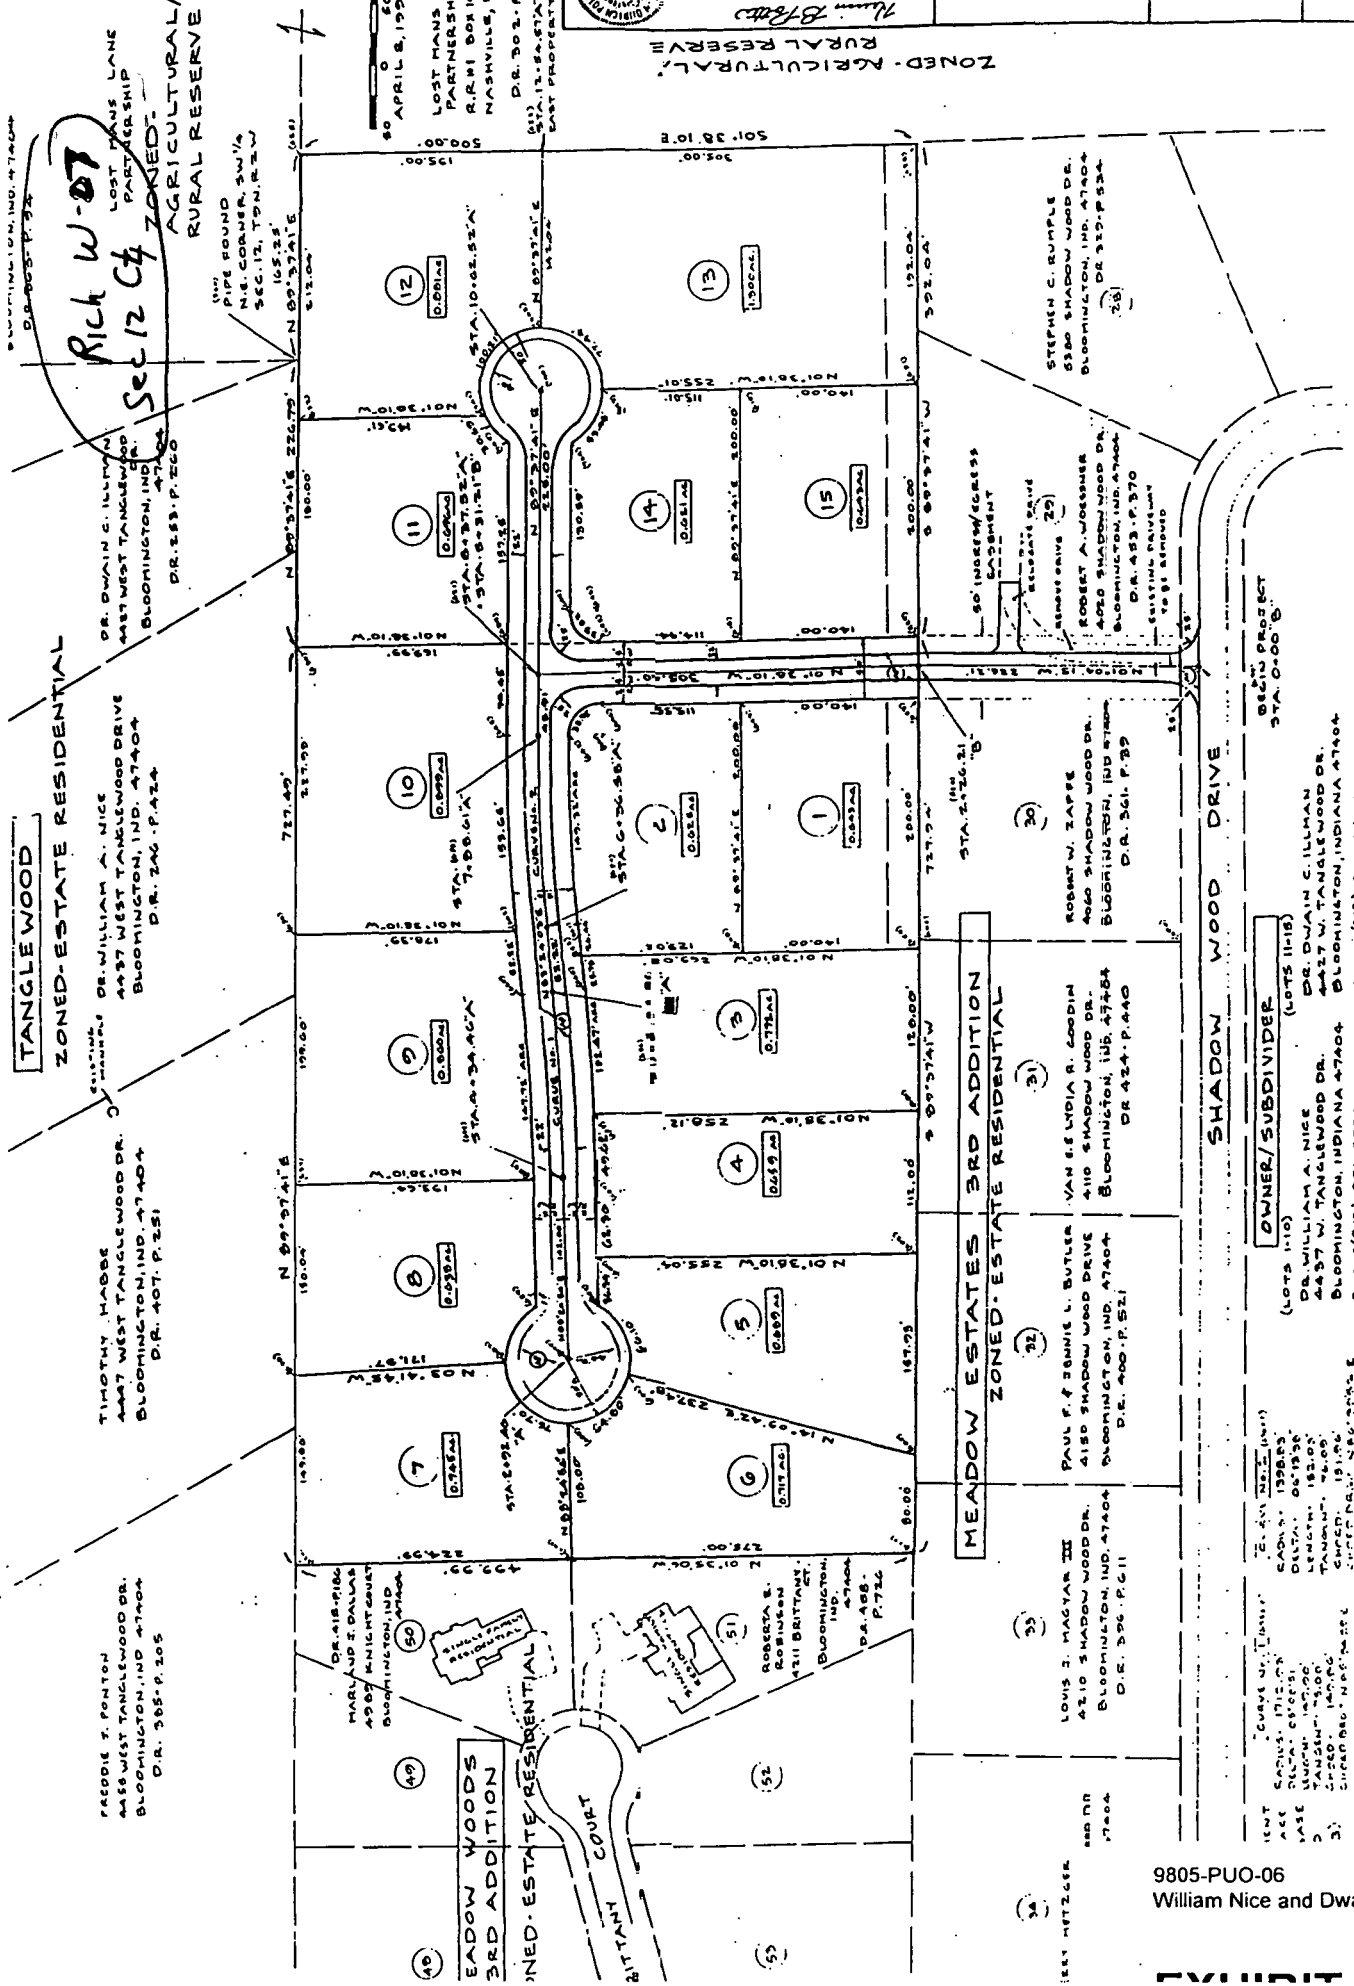

9805-PUO-06
William Nice and Dwain Illman PUD

EXHIBIT 2

CURRY LAND SURVEYING

Douglas R. Curry
Registered Land Surveyor

328 S. Walnut, Suite 1A

(812) 332-9037

Bloomington, IN 47403


JOB # 090193

PART OF W 1/2, SW 1/4, SEC. 12,
T9N, R1W, MONROE CO., IN.

OWNER: PATRICIA ROGERS
SOURCE: D.R. 252, P 292



SCALE: 1" = 100'

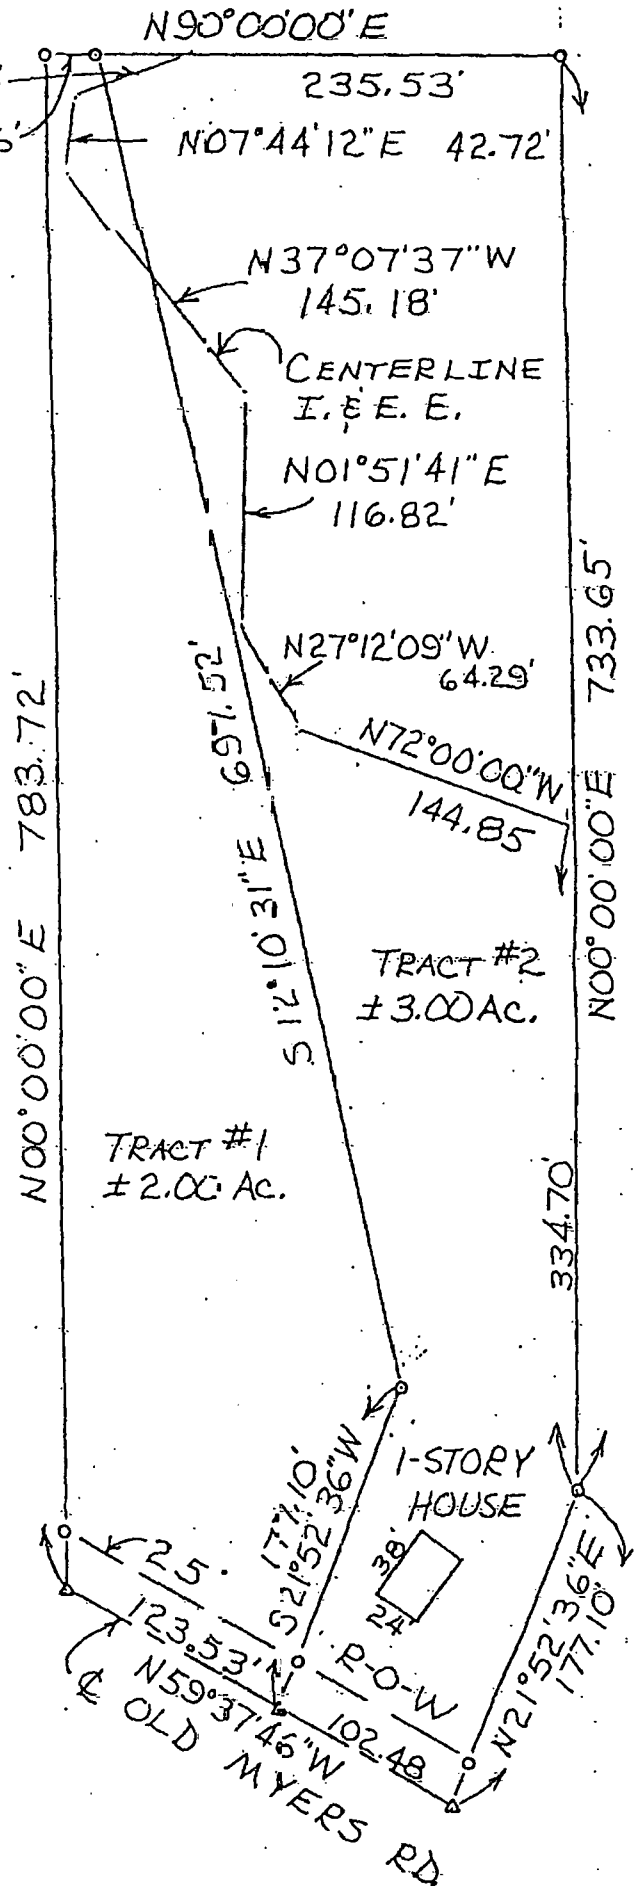

"N:\Plats_Records_Surveys
T09N_R01W_Bloomington
T09N-
R01W-12_1993_MCA_Curry_
RSID000118.pdf"


SUBJECT TO ALL EASEMENTS AND RIGHTS-OF-WAY.

Certified this 9th day of September, 1993


Douglas R. Curry



SE

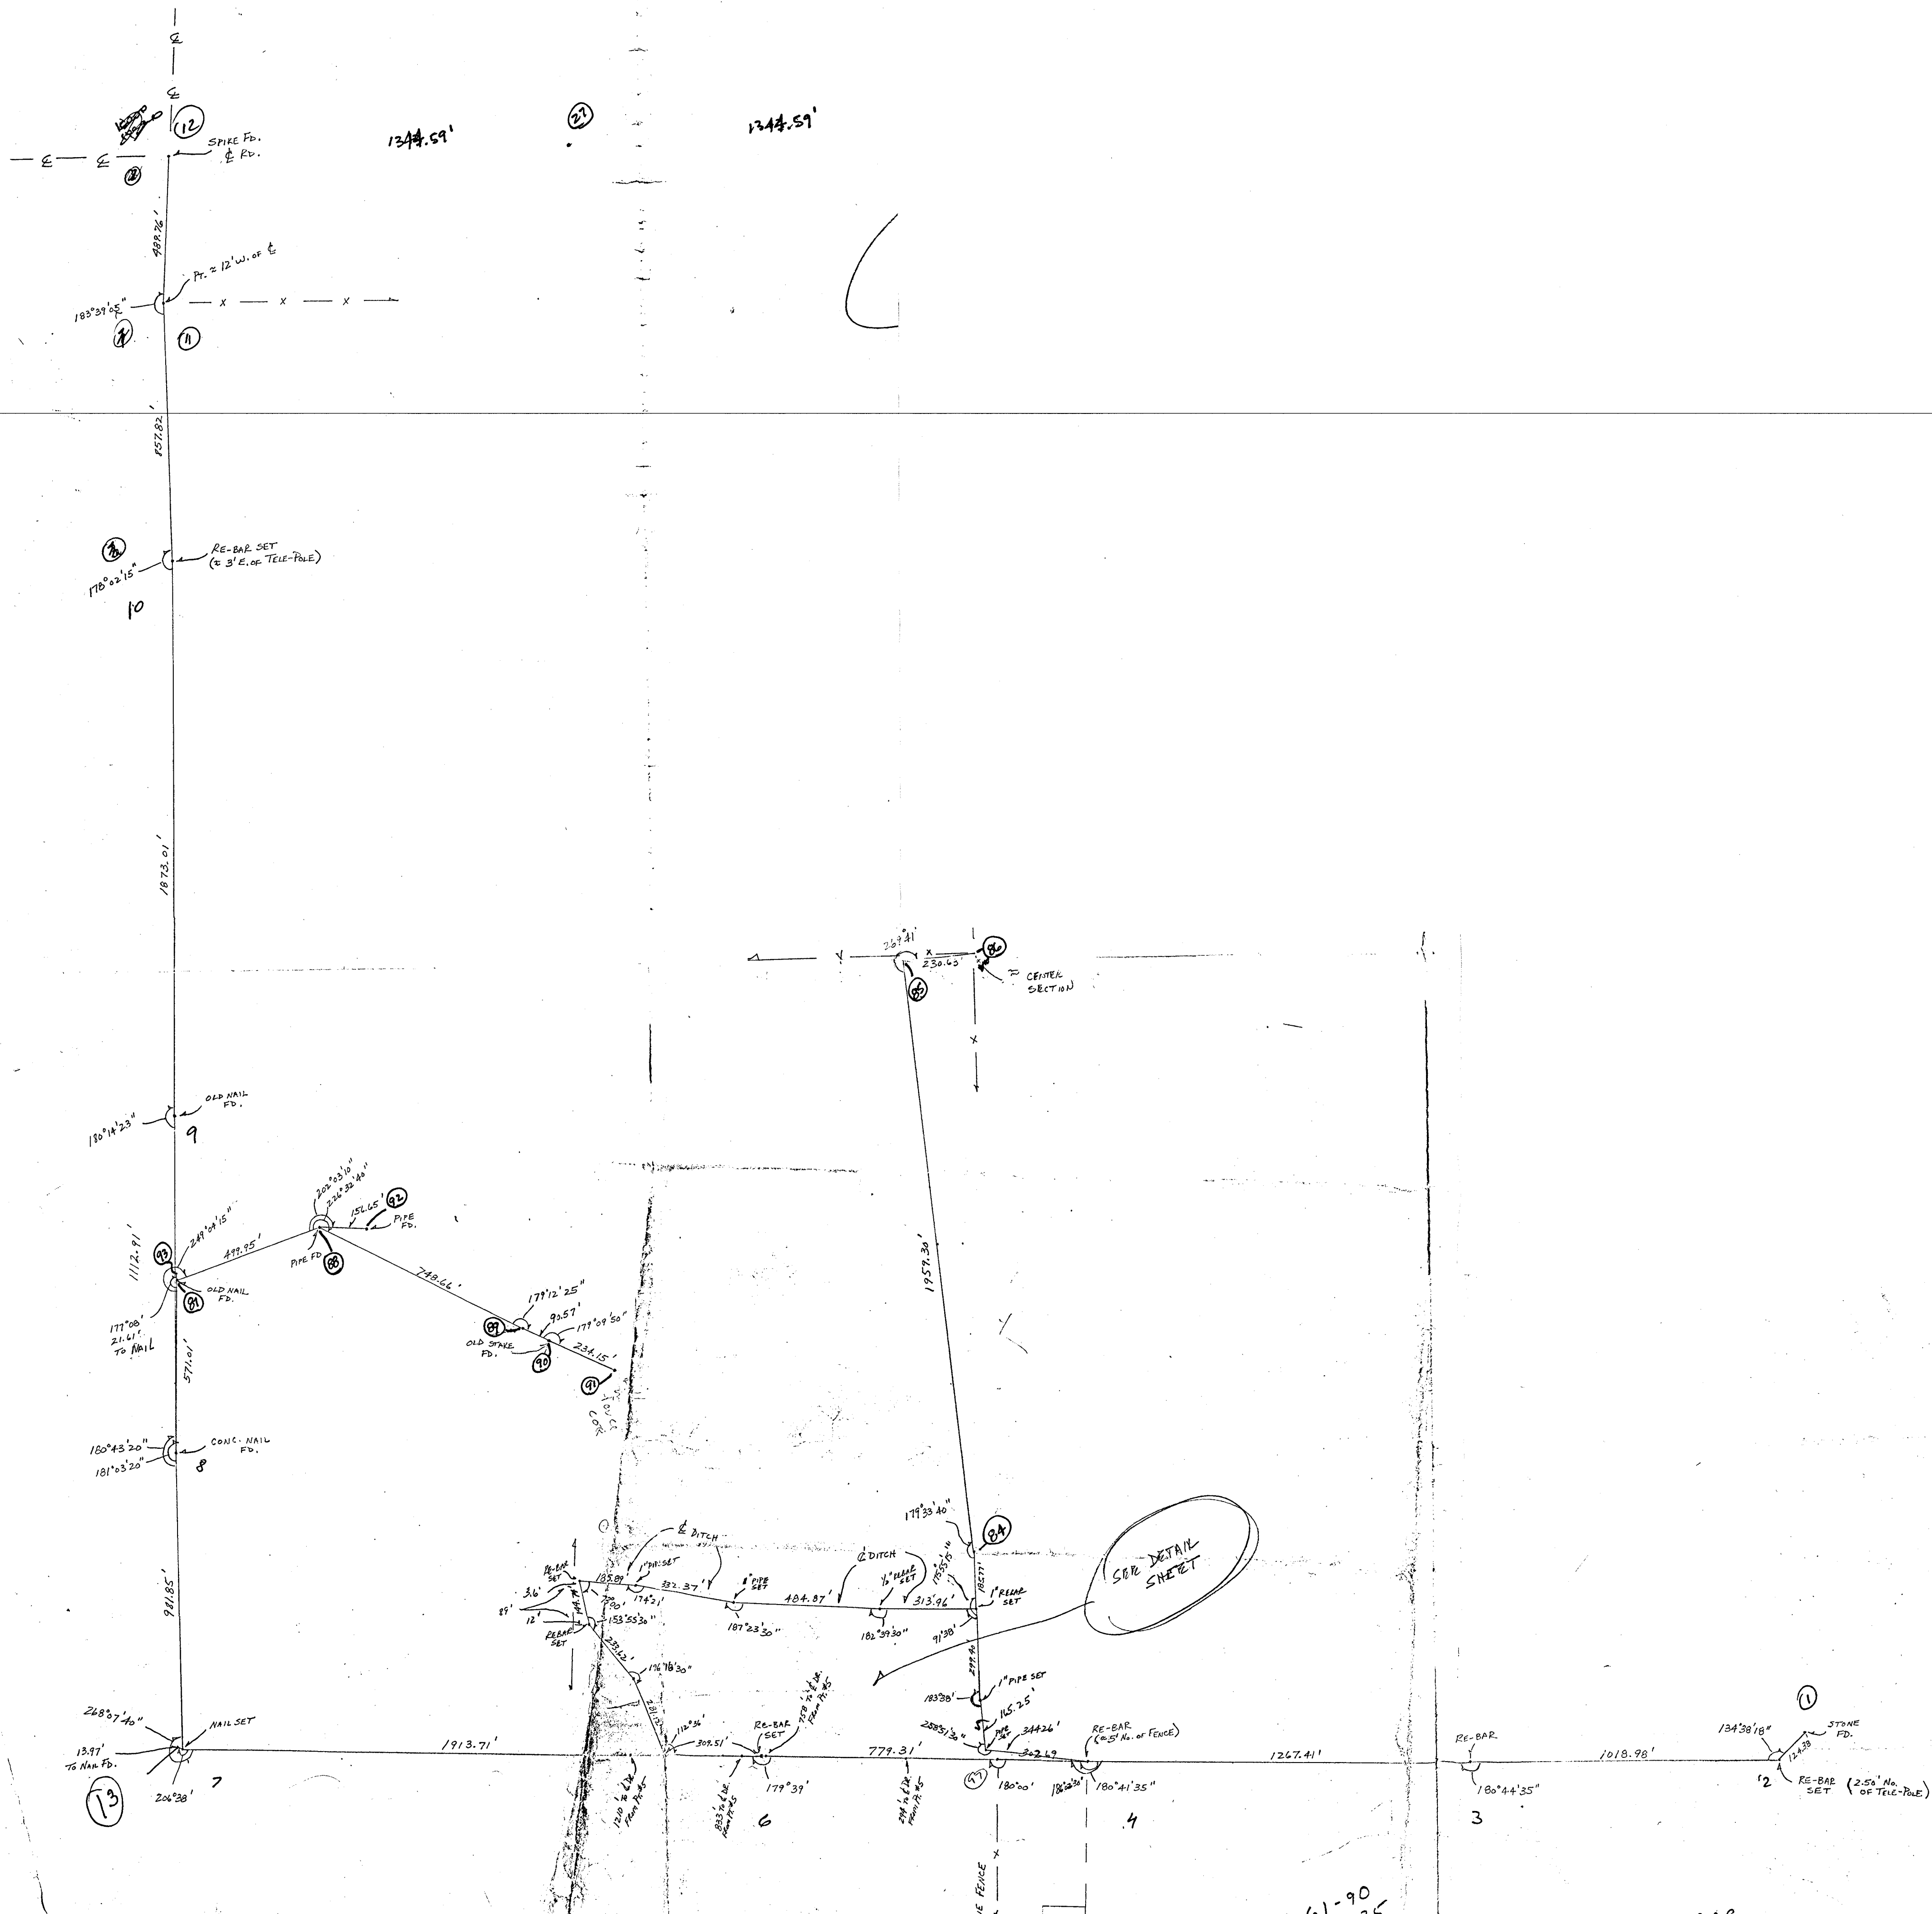


(ETHAN'S GLEN)

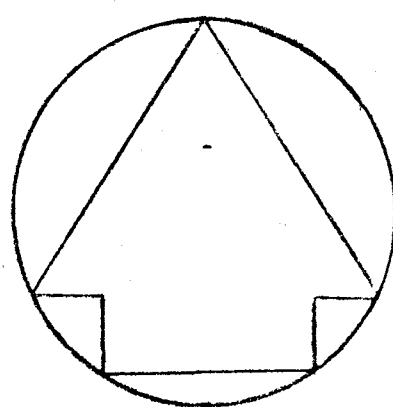

SCALE: 1" = 200'

—————	LOT LINE
—— — — —	€ 50' PRIVATE RD.
10	LOT NUMBER
	PROPOSED SEWER LINE
	PROPOSED FORCED MAIN
	MAN HOLE LOCATION
-----	€ COUNTY ROAD

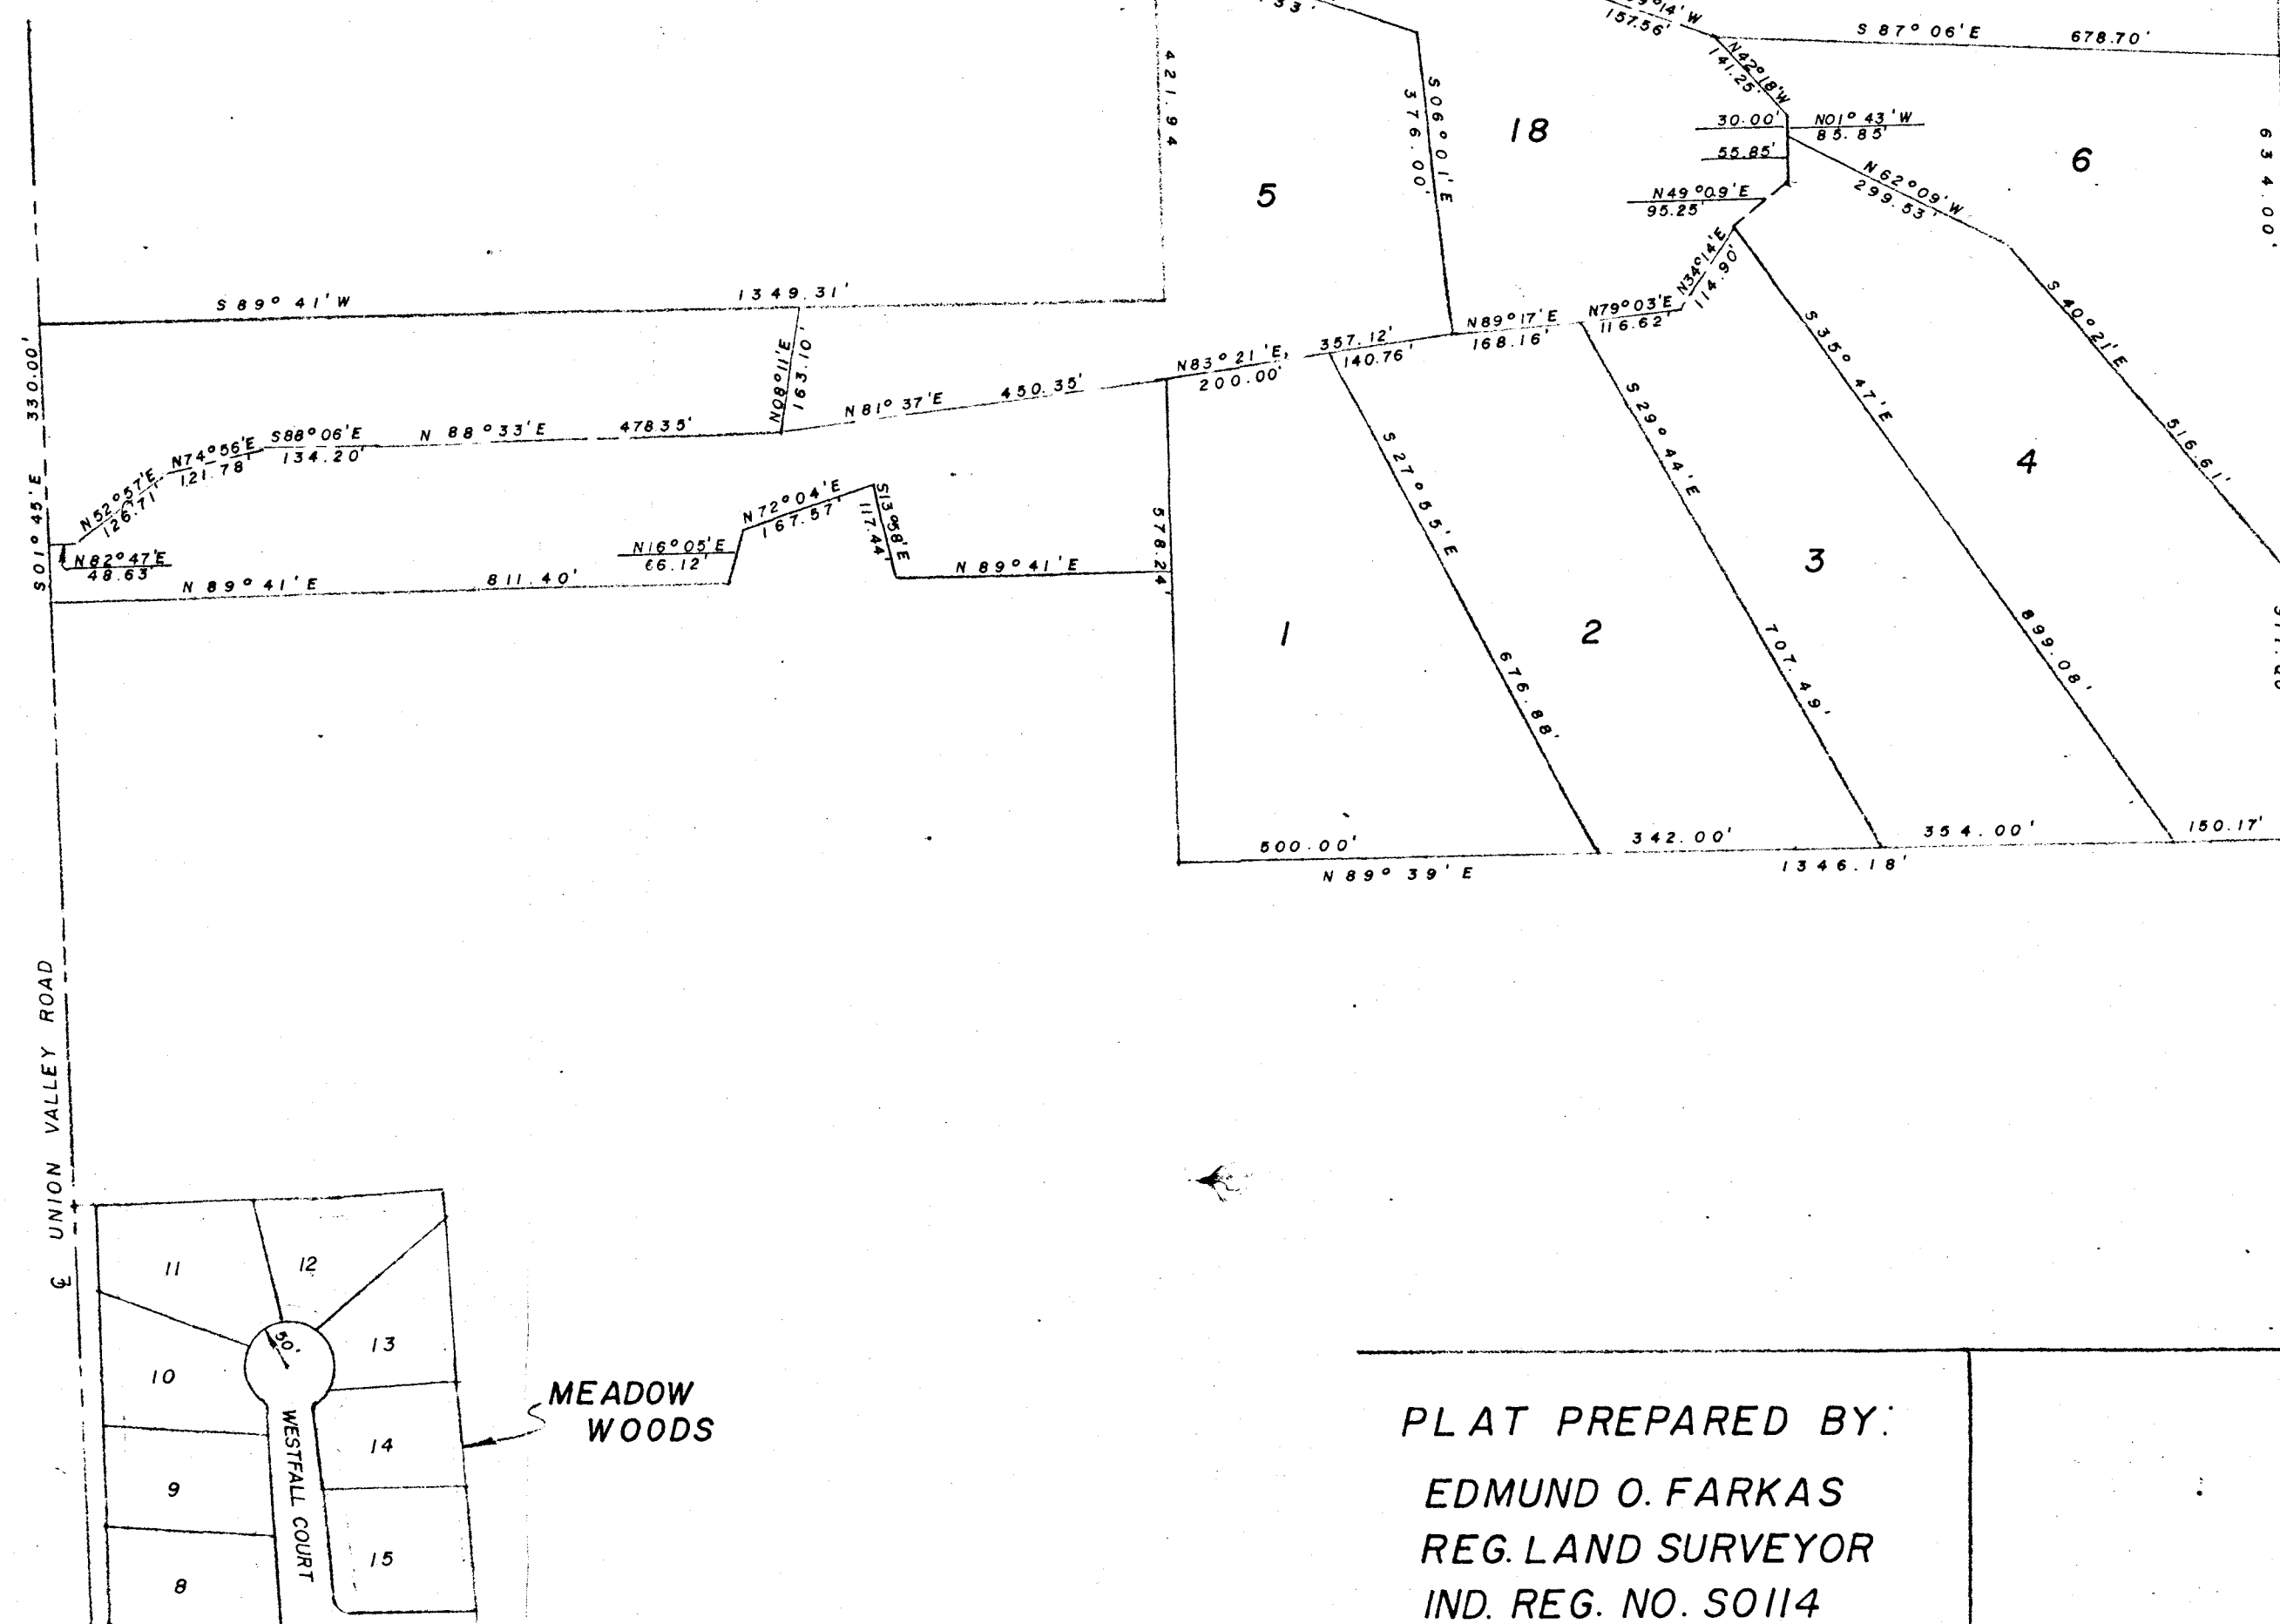

PLAT PREPARED BY:
EDMUND O. FARKAS
REG. LAND SURVEYOR
IND. REG. NO. 50114
P.O. BOX 96
ELLETTSVILLE, IN 47429

Nov^r the 11th A D 1834

Ran the following lines and made the following corners in Section No 14 Township No 10 North, of Range No 1 west for Daniel B Hendricks Charles Carr and Mark R Smith Length of the line from the South east corner to the Eastern $\frac{1}{2}$ mile post of said section 162 Poles & 19 links Length of line from the western $\frac{1}{2}$ mile post to the S.W. corner 163 Poles & 14 links length east and west 228 Poles & 8 links

Witness tree made at the Eastern $\frac{1}{2}$ mile post of Section 14 Beech 20 inches in diameter S 60° W 18 links distant

Witness tree made at the NW corner of the S.E. qr of the S.E. qr of Sec No 14 Beech 20 inches in diameter S 60° W 7 $\frac{1}{2}$ links distant Buck 8 inches in diameter N 30° E 48 links distant

Jesse Williams and John Lents Chain bearers by consent of parties

James W Spencer
Monroe County Surveyor

gm 8 17



The first survey of J. L. Payson Dec

Dec 5th A D 1834 T. 9 N 2 W

Ran the following lines and made the following corners for Mesdag and Houston — Chainman flagman and axman sworn

commencing at the S.W. corner of Section 12 Thence east 1 mile Thence west $\frac{1}{4}$ mile established corner "a" Beech 8 inches in diameter N 89° E 2 links distant Sugar 18 inches in diameter N 88° W 19 links distant

"b" half mile corner on South line white oak 30 inches in diameter S 89° E 37 16 dist white oak 24 inches in diameter S 89° E 48 links distant

"c" Hickory 15 inches in diameter S 44° W 34 $\frac{1}{2}$ links distant Hickory 24 inches in diameter S 41° E 33 $\frac{1}{2}$ links distant

"d" Hickory 11 inches in diameter S 87° E 111 links distant

Gum 50 inches S 45° E 76 links distant

"e" Ironwood 5 inches in diameter S 84° E 32 links distant

white oak 24 inches in diameter S 35° E 40 links distant

"f" white oak 14 inches in diameter N 41 $\frac{1}{2}$ W 78 links distant


- 29th white oak 18 inches in diameter N 31 $\frac{1}{2}$ ° W 91 $\frac{1}{2}$ lbs dist
 white oak 24 inches in diameter S 23° W 33 lbs dist
 white oak 20 inches in diameter N 86° E 2 $\frac{1}{2}$ lbs dist
 36th Gum 12 inches in diameter N 41° E 27 links distant
 white oak 50 inches in diameter S 77° W 36 links distant

Dec 7th 1834

T 3 N R 2 W

Ran the following lines and established the following corners for Philip Bunger commencing on the S E. Sec corner of Section 2 running N to the section line on the state road corner on N E Sec line in the state road white oak 30 inches in diameter S 31° W 84 links distant
 X Hickory 20 inches in diameter S 59° W 110 links distant
 The half mile stake South Hickory 24 inches in diameter S 69° W 70 links distant Hickory 18 inches in diameter N 72 $\frac{1}{2}$ ° W 3 $\frac{1}{2}$ links distant
 S. E. Section corner section 10 2 White oak 20 inches in diameter N 42 $\frac{1}{2}$ ° E 91 links distant
 Beech 20 inches in diameter N 2° W 13 $\frac{1}{4}$ links distant
 John C. Paynter Surveyor

Land F. Watts and Biddle T 10 Sec 14 R 2 W
 N W corner of the Stone quarry the half mile stake of the middle of Section 14 West

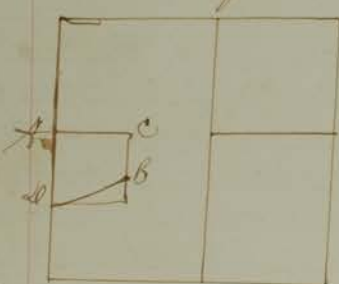

Ran the following lines and established the following corners commencing at 'A' running South 89 rods to 'D' next running from the same corner running East 73 rods Thence S 30 rods Thence S W 77 rods and some links to Beech 24 inches in diameter N 86° E 33 lbs
 Beech 24 inches in diameter N 34° E 33 lbs

20 th	Beech	12	inches	in	diameter	N 47° E	5 $\frac{1}{2}$	links	distant
"	Beech	7	"	"	"	N 69° W	13 $\frac{1}{4}$	"	"
16 th	Beech	2	"	"	"	S 60° W	13	"	"
"	White oak	15	"	"	"	N 51° E	18 $\frac{1}{4}$	"	"
8 th	Beech	15	"	"	"	S 84° W	7 $\frac{1}{2}$	"	"
"	Gum	24	"	"	"	W 12° W	103	"	"

Dec 18th Land Walker and Hall Sec 7 T 7 R 2 W
 Ran the following lines and established the following corners commenced at the interior ran N 30 P - Black oak 15 inches in diameter N 21° E 23 links distant W Walnut 12 inches in diameter S 36° E 22 links distant Thence west 141 P & 11 lbs
 Sycamore 30 inches in diameter S 41° E 50 links distant
 Chain bearers Adams and Sparks

John C. Paynter Surveyor A. C.

Transcribed of all the Surveys made by James W. Spencer

and other County Surveys in and for the County of Monroe
State of Indiana that was not lost or destroyed or so mutilated
that the record could not be made out.

May 10th 1838

Surveyed the following lines and made the following corners
in Section No 12 Town 9 North of Range No 2 West for Henry
Hamplur Elias Stone James Dunning & others Beginning at the
East 1/2 Mile post witness Sugar 12 inches diam N 47° E 9 links
distant Butternut 18 in diam S 57° E 3 lbs dist then S 85 1/2° E
82 poles 9 links to a stake witness Sugar 8 in diam S 36° E 12 3/4
links distant Sugar 10 in diam N 49° E 21 links distant then
S 85 1/2° E 82 poles 4 9 links to a stake witness B. Oak 30 inches
diam S 35° E 9 links dist Black Hickory 10 in diam N 35° E 9
lbs dist then S 85 1/4° E 87 poles 8 links to a stake witness
Green Beech 10 in diam S 62° E 4 1/2 lbs dist Hickory 8 in diam
N 14° E 31 links dist then S 85 1/2° E 87 poles 8 links to a stake
it being the West 1/2 mile post witness Sugar 12 in diam N 26 1/2° E
39 1/2 links dist Beech 14 in diam S 21 1/2° E 37 links distant
then Beginning at the North east corner of said Section then
S 85 1/2° E 87 poles 20 1/2 links to a stake witness Sugar 13 in diam
N 5° E 26 1/4 links dist to Oak 12 inches diam S 83° E 25 lbs dist
then S 85 1/2° E 87 poles 20 1/2 links to a stake or stone standing at the
North half mile post of said Section No (12) witness Beech
10 in diam S 42 1/2° E 36 lbs dist Beech 5 in diam N 33° E 22 lbs
distant then S 85 1/2° E to a stake witness Hickory 10 in diam
N 47° E 21 lbs dist to Oak 24 inches diam S 37° E 38 lbs dist
then S 85 1/2° E to the N E cor of Section No 12 witness Beech
16 in diam S 16° E 12 lbs dist Hickory 18 in diam N 77° E 23
links distant then S 6 1/2° E 160 poles 22 1/2 lbs to the West 1/2
mile post witness Green above described then S 6 1/2° E 160
poles 22 1/2 lbs to a stone witness Sugar 7 inches diam N 80° E
12 lbs distant Elm 7 in diam S 66° E 19 lbs dist then
the distance not being taken N 85° E witness Beech 6 in
diam S 69° E 10 1/3 lbs dist Ash 5 in diam N 30° E 14 1/3 links

James Dunning
Aaron Stone chain
Beards sworn

James W. Spencer M 6 S

Transcribed of all the Surveys made by James W. Spencer

and other County Surveyors in and for the County of Monroe
State of Indiana that was not lost or destroyed or so mutilated
that the record could not be made out.

May 10th 1838

Surveyed the following line and made the following corners
in Section No 12 Town 9 North of Range No 2 West for Henry
Trampler Elias Stone James Dunning & others Beginning at the
East 1/2 Mile post witness Sugar 12 inches diam N 47° E 9 links
distant Butternut 18 in diam S 57° E 3 lbs dist then S 85 1/2° E 82
poles 9 links to a stake witness Sugar 8 in diam S 36° E 12 3/4
links distant Sugar 10 in diam N 49° E 21 links distant then
S 85 1/2° E 82 poles 4 9 links to a stake witness B. Oak 30 inches
diam S 35° E 9 links dist Black Hickory 10 in diam N 35° E 9
lbs dist then S 85 1/4° E 87 poles 8 links to a stake witness
Green Beech 10 in diam S 62° E 4 1/2 lbs dist Hickory 8 in diam
N 14° E 31 links dist then S 85 1/2° E 87 poles 8 links to a stake
it being the West 1/2 mile post witness Sugar 12 in diam N 26 1/2° E
39 1/2 links dist Beech 14 in diam S 21 1/2° E 37 links distant
then Beginning at the North east corner of said Section then
S 85 1/2° E 87 poles 20 1/2 links to a stake witness Sugar 13 in diam
N 5° E 26 1/4 links dist N Oak 12 inches diam S 83° E 25 lbs dist
then S 85 1/2° E 87 poles 20 1/2 links to a stake or stone standing at the
North half mile post of said Section No (12) witness Beech
10 in diam S 42 1/2° E 36 lbs dist Beech 5 in diam N 33° E 22 lbs
distant then S 85 1/2° E 87 to a stake witness Hickory 10 in diam
N 47° E 21 lbs dist N Oak 24 inches diam S 37° E 38 lbs dist
then S 85 1/2° E 87 to the N E cor of Section No 12 witness Beech
16 in diam S 16° E 12 lbs dist Hickory 18 in diam N 77° E 23
links distant then S 6 1/2° E 160 poles 22 1/2 lbs to the West 1/2
mile post witness Green above described then S 6 1/2° E 160
poles 22 1/2 lbs to a stone witness Sugar 7 in diam N 80° E
12 lbs distant Elm 7 in diam S 66° E 19 lbs dist then
the distance not being taken N 85° E witness Beech 6 in
diam S 69° E 10 1/3 lbs dist Ash 5 in diam N 30° E 14 1/3 links

James Dunning
Aaron Stone chain
Bearers sworn

James W. Spencer M & S

Meridian
East of 2 miles

Location of the field
ships No 7. Range No

Bearing in
the line

Oak 30 S 52° E 48
do 15 N 65° E 21

Oak 10 S 53° E 6
Beech 5 N 53° E 16

Oak 12 N 56° E 12
Hickory 8 N 15° E 12

Bearing in
the line

Hickory 10 N 54° E 22
Oak 30 S 27° E 33
Maple 6 S 36° E 7

Boxwood 4 N 53° E
Oak 15 S 40° E 11
Oak 15 N 52° E 41

B. Gum 20 N 55° E 19
Beech 5 S 40° E 17

Bearing in
the line

Beech 20 S 25° E 26
do 4 N 74° E 21
do 3 S 55° E 24

Poplar 20 N 83° E 21
Christina 20 S 4° E 16
Oak 10 N 46° E 12

Oak 10 S 27° E 21
Sassafras 6 N 24° E 21
do 8 N 24° E 21

Notes of
the field

covered from 11th to 19th 1837
I hereby certify
that the above is a correct copy
of the original survey of the
27.30.36.2 32
6th of March


- 29" white oak 18 inches in diameter N 51 $\frac{1}{2}$ ° W 91 $\frac{1}{2}$ lks dist
 white oak 24 inches in diameter S 23° W 33 lks dist
 white oak 20 inches in diameter N 86° E 25 lks dist
 36" Gum 12 inches in diameter N 41° E 27 links distant
 white oak 30 inches in diameter S 77° W 36 links distant

Dec 7th 1834

T 8 N R 2 W

Ran the following lines and established the following corners for Philip Burger commencing on the S.E. Sec corner of Section 2 running N to the Section line on the State road corner on N.E. Sec line in the State road white oak 30 inches in diameter S 31° W 86 links distant
 X Hickory 20 inches in diameter S 59° W 110 links distant
 The half mile Stake South Hickory 24 inches in diameter S 69° W 70 links distant Hickory 18 inches in diameter N 72 $\frac{1}{2}$ ° W 38 links distant
 S.E. Section corner Section 22 White oak 20 inches in diameter N 42 $\frac{1}{2}$ ° E 91 links distant
 Beech 20 inches in diameter N 2° W 157 links distant
 John & Paynter Surveyors

Land of Watts and Biddle T 10 Sec 17 R 2 W
 N.W. corner of the Stone quarry the half mile Stake of the middle of Section 17 West

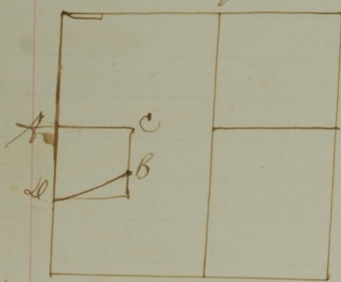

Ran the following lines and established the following corners commencing at 'A' running South 59 rods to 'D' next running from the same corner running East 73 rods Thence S 30 rods Thence S W 77 rods and some links
 A Beech 24 inches in diameter N 86° E 88 lks
 Beech 24 inches in diameter N 34° E 35 lks

- | | | | |
|---|-----------------------------|---------------------------------------|---|
| " | Beech 12 inches in diameter | N 47° E 5 $\frac{1}{2}$ links distant | |
| " | Beech 7 " | N 69° W 13 $\frac{3}{4}$ " | " |
| " | Beech 2 " | S 60° W 13 " | " |
| " | White oak 15 " | N 31° E 18 $\frac{3}{4}$ " | " |
| " | Beech 15 " | S 84° W 79 " | " |
| " | Gum 24 " | N 12° W 108 " | " |

Dec 18th Land Walker and Hall Sec 7 T 7 R 2 W
 Ran the following lines and established the following corners commenced at the interior ran N 30 P = Black oak 15 inches in diameter N 21° E 23 links distant W Walnut 12 inches in diameter S 36° E 22 links distant Thence west 171 P = 11 lks
 Sycamore 30 inches in diameter S 41° E 50 links distant
 Chain bearers, Adams and Sparks

John & Paynter Surveyors A.C.